Selection of protective measures

according to DIN EN 62305-3 Suppl. 5 (VDE 0185-305-3 Suppl. 5):2014-02

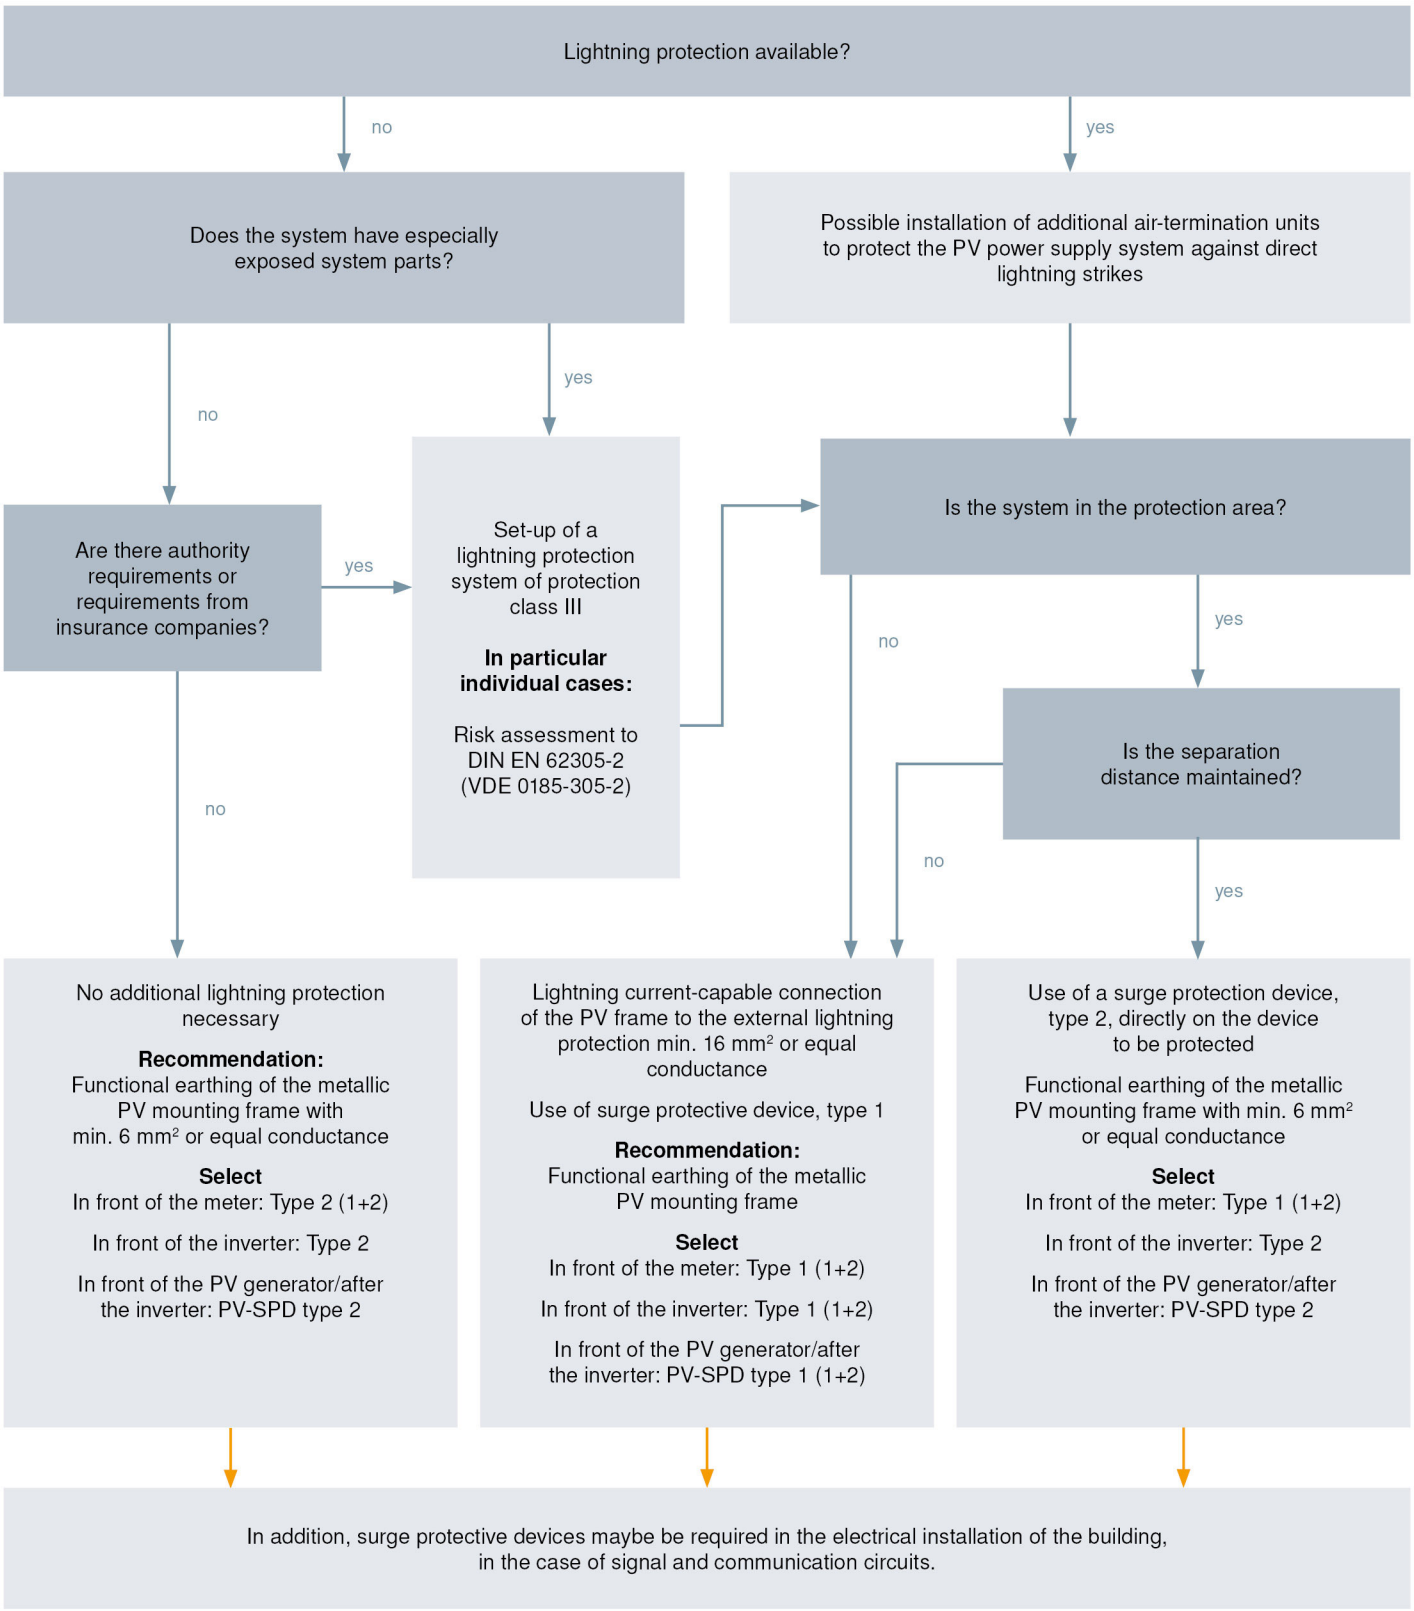

Building Connections

OBO BETTERMANN